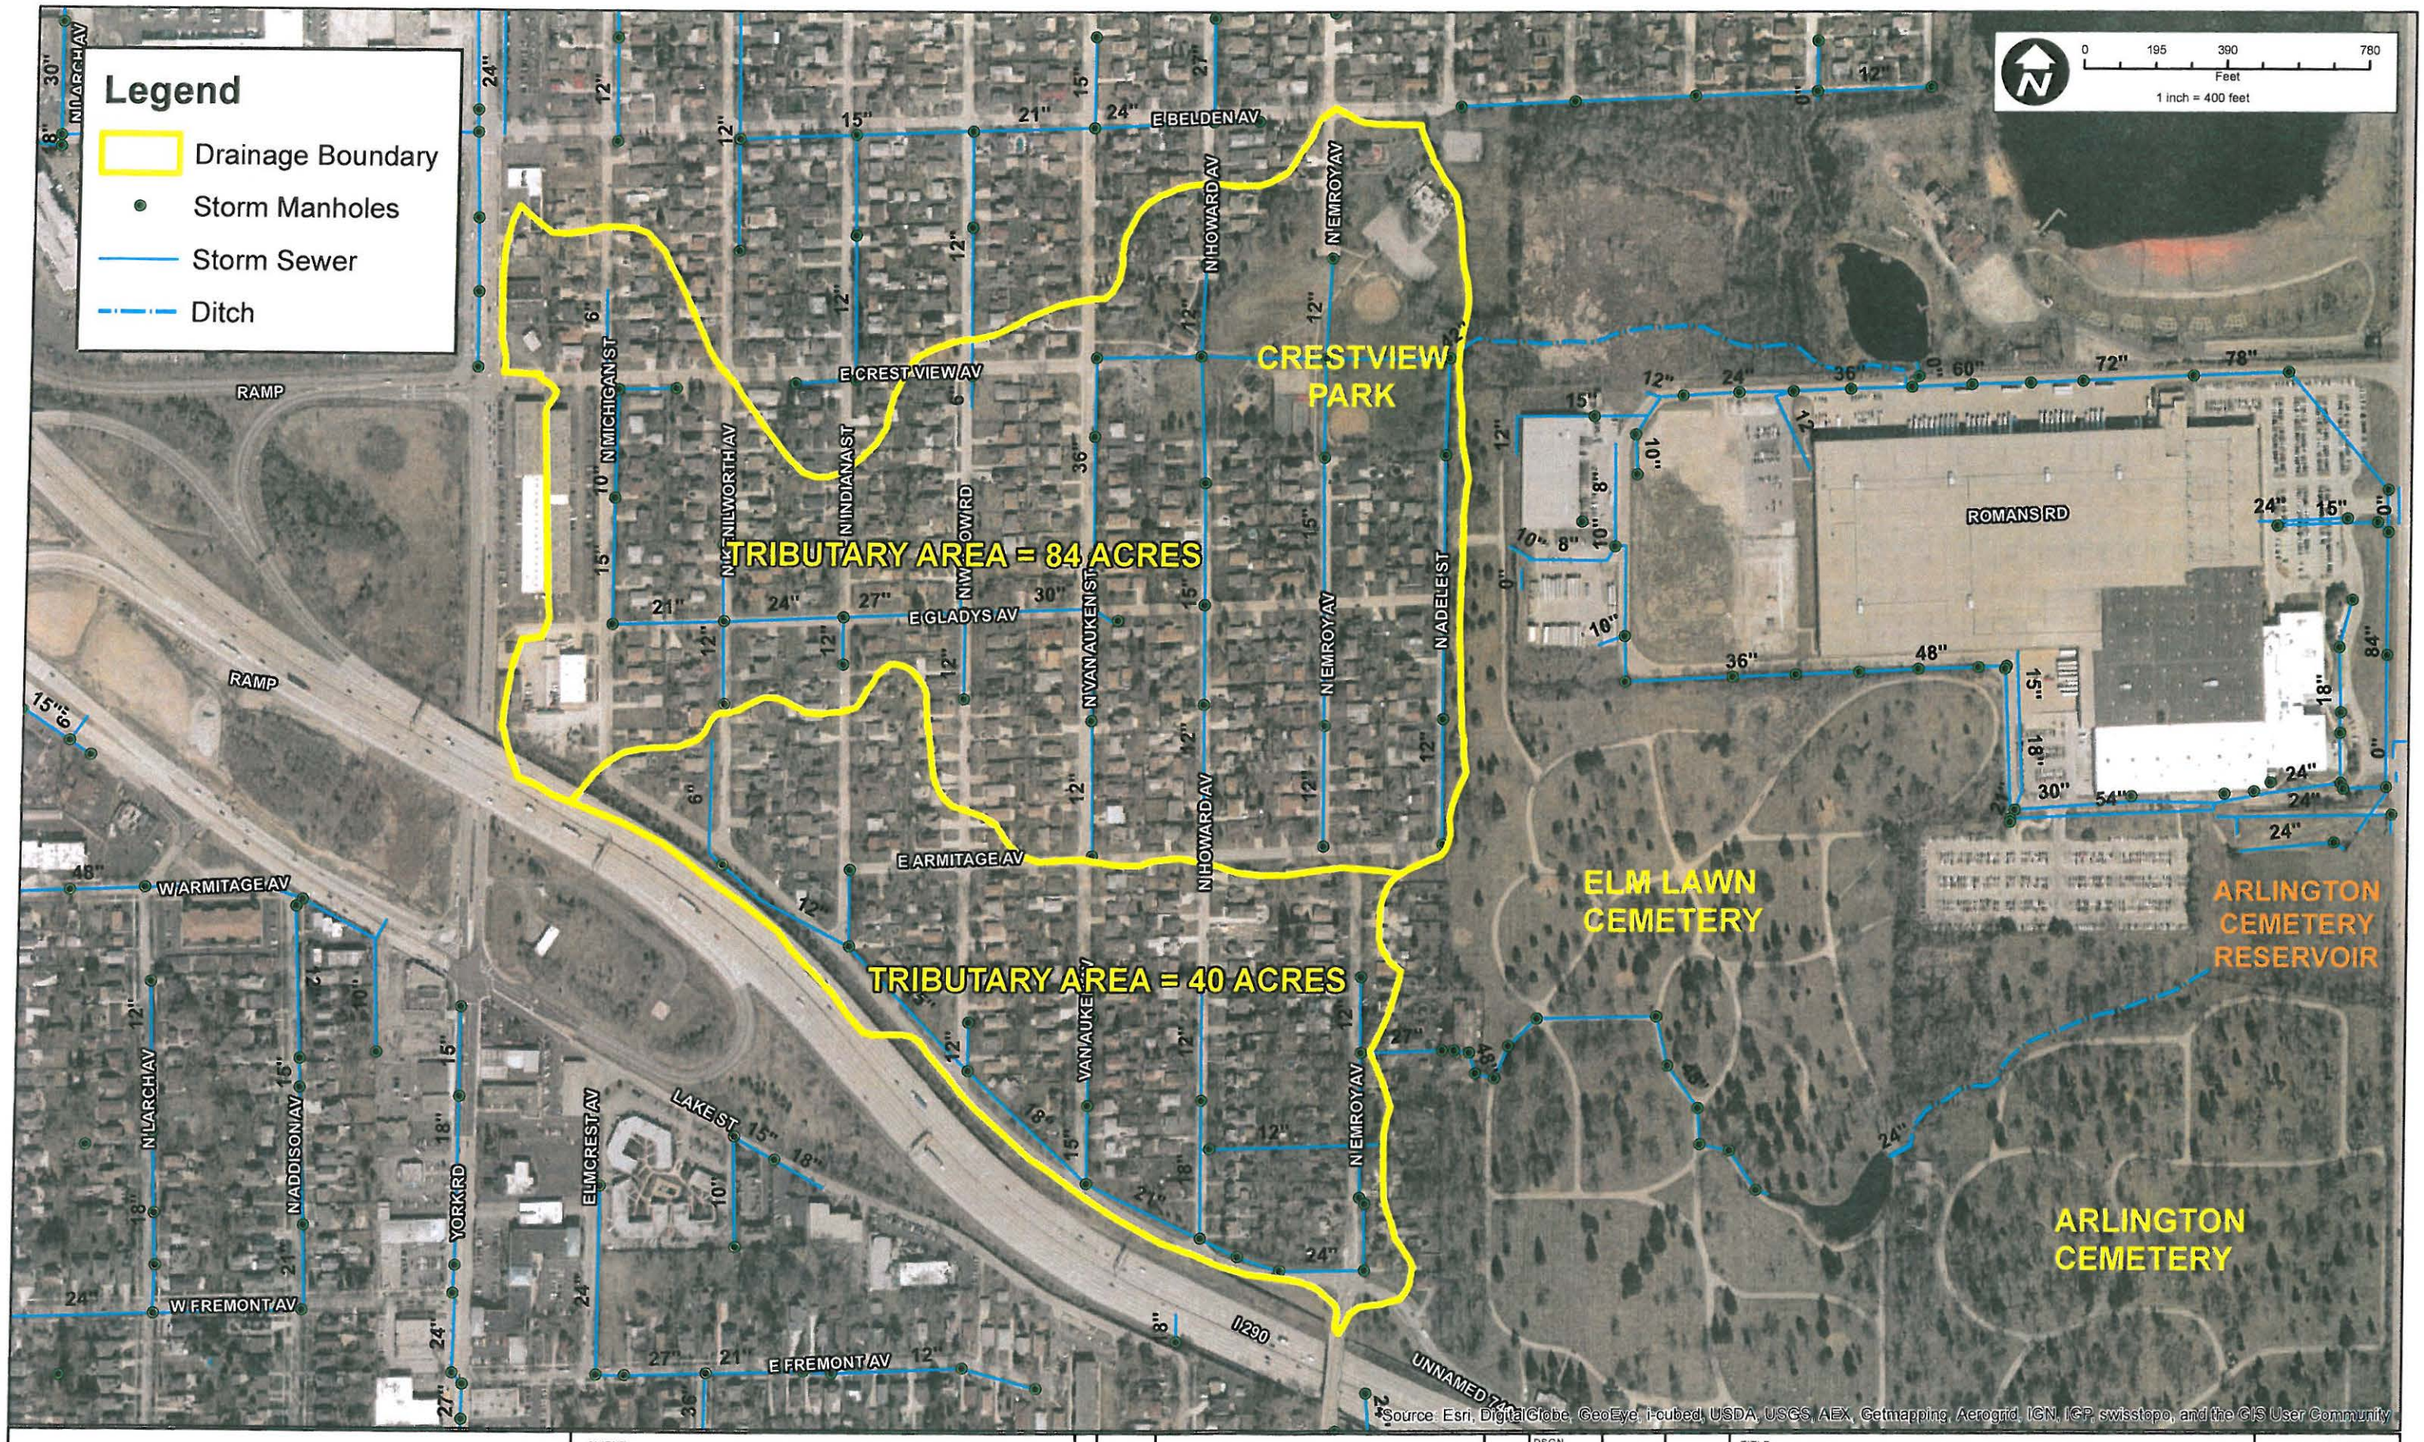

CHRISTOPHER B. BURKE ENGINEERING LTD.
9575 West Higgins Road, Suite 600
Rosemont, Illinois 60018
(847) 823-0500

CLIENT: CITY OF ELMHURST

NO.	DATE	NATURE OF REVISION	CHKD.

FILE NAME

DSGN.	
DWN.	
CHKD.	
SCALE:	1"=
PLOT DATE:	
CAD USER:	
MODEL:	

TITLE: CRESTVIEW PARK STUDY AREA OVERALL DRAINAGE EXHIBIT

PROJ. NO. 100506.00004
DATE:
SHEET 1 OF 1
DRAWING NO. EXH 3A