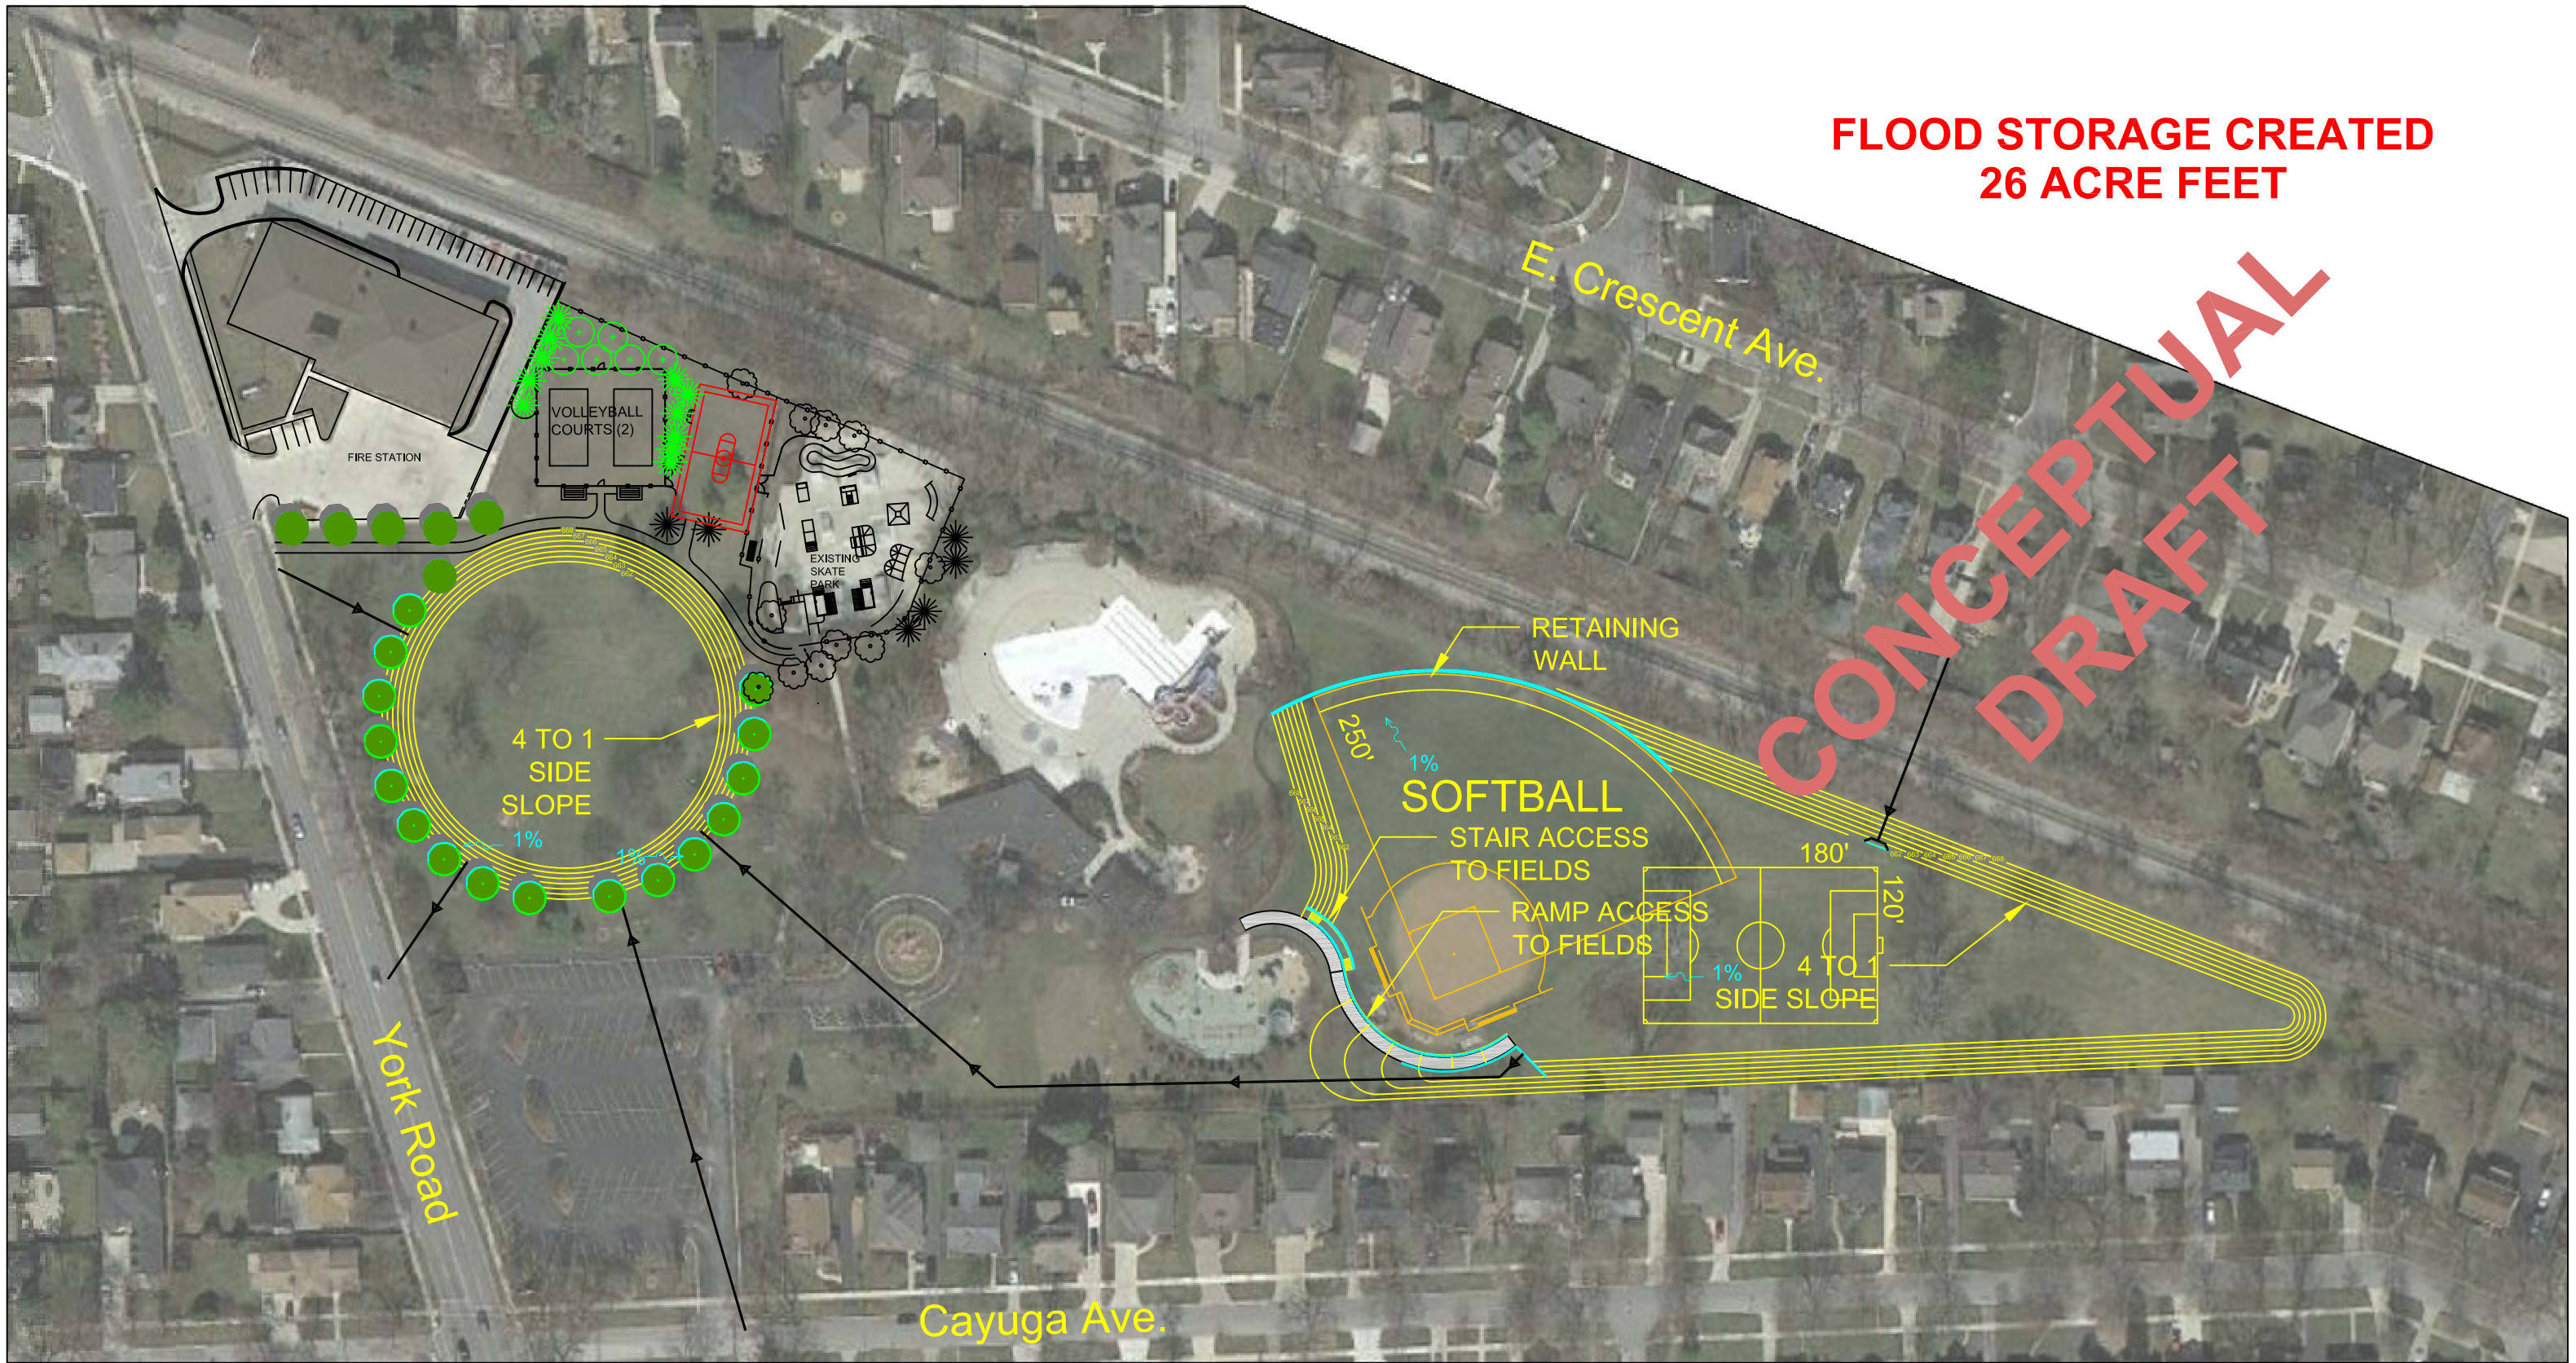

YORK COMMONS PARK SITE DEVELOPMENT PLAN

NORTH

0 30 60 120 240

CHRISTOPHER B. BURKE ENGINEERING, LTD.
9575 W. Higgins Road, Suite 600
Rosemont, Illinois 60018
(847) 823-0500

CLIENT:

CITY OF ELMHURST

NO.	DATE	NATURE OF REVISION	CHKD.

FILE NAME: C:\Elmhurst\100506\Landscaping

DSGN.	
DWN.	
CHKD.	
SCALE:	
PLOT DATE:	
CAD USER:	
MODEL:	

TITLE:

YORK COMMONS PARK
PROPOSED DEVELOPMENT

PROJ. NO.	10-0506
DATE:	3/20/13
SHEET	OF
DRAWING NO.	EXH-1