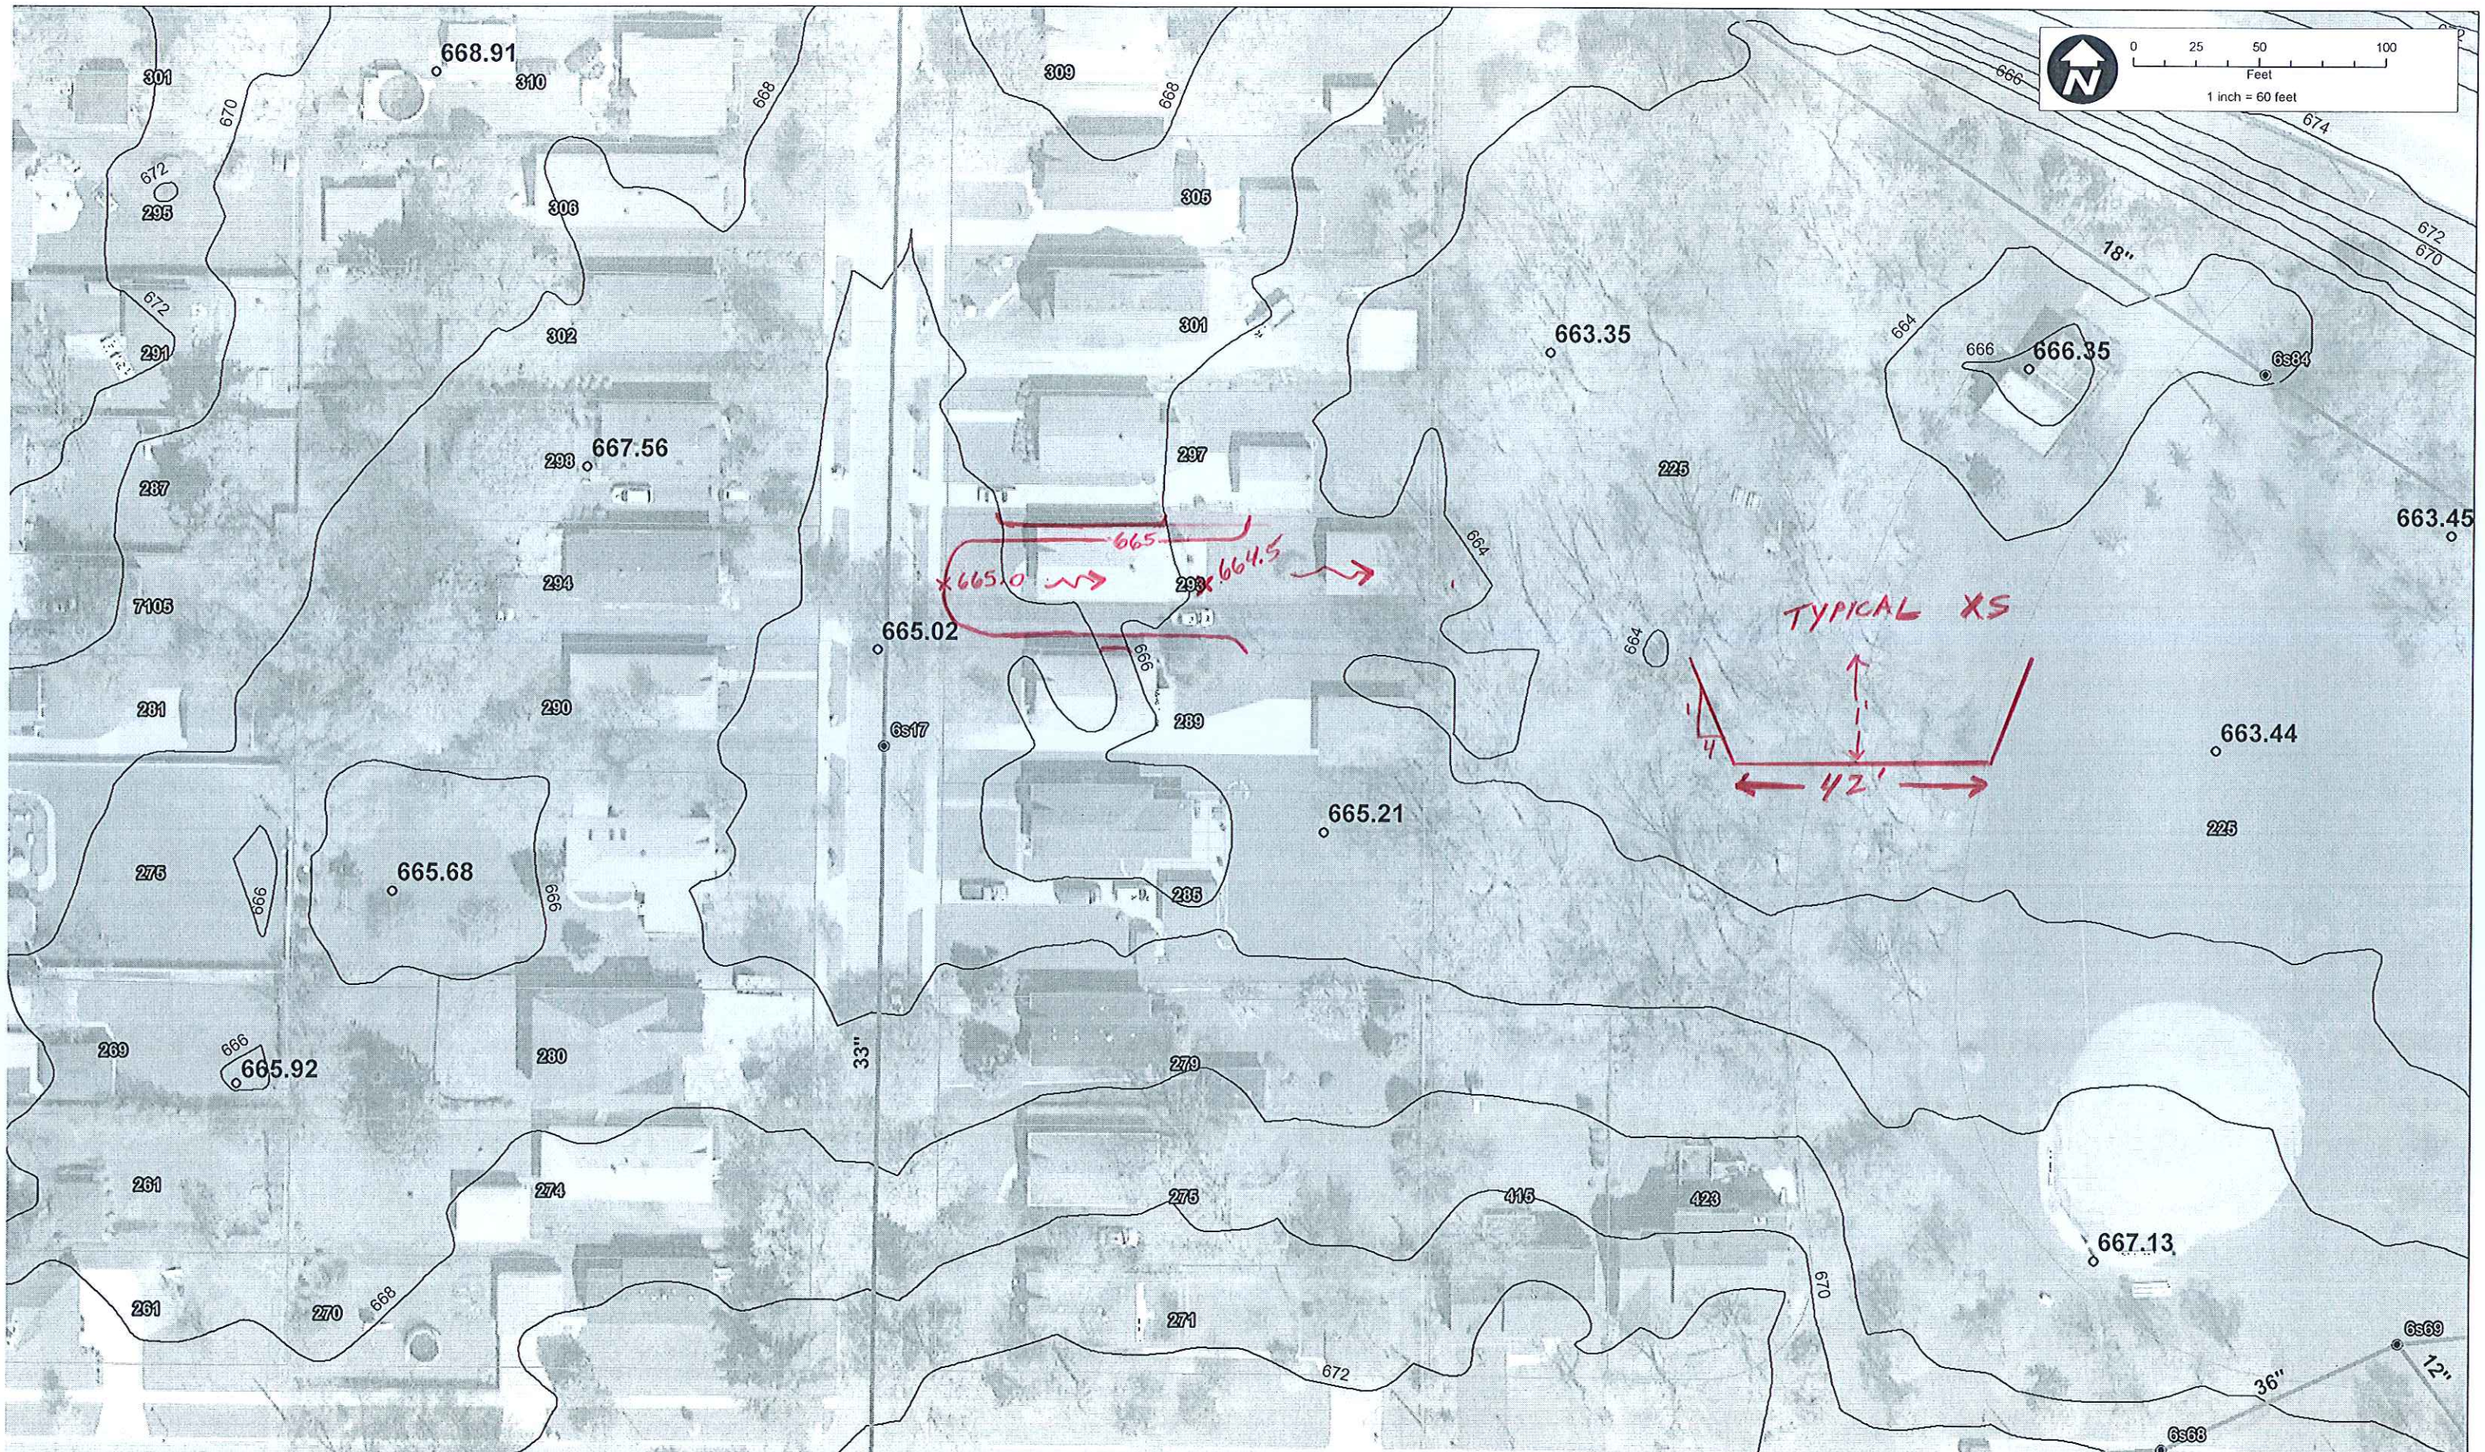

CHRISTOPHER B. BURKE ENGINEERING LTD.
9575 West Higgins Road, Suite 600
Rosemont, Illinois 60018
(847) 823-0500

CLIENT:

CITY OF ELMHURST

NO.	DATE	NATURE OF REVISION	CHKD.
FILE NAME			

DSGN.		
DWN.		
CHKD.		
SCALE:	1"=	
PLOT DATE:		
CAD USER:		
MODEL:		

TITLE:

EAST END PARK
OVERLAND FLOW ROUTE OPTION

PROJ. NO. 00-0000
DATE:
SHEET 0 OF 0
DRAWING NO.
EXH