FLOOD STORAGE CREATED = 14 ACRE FEET

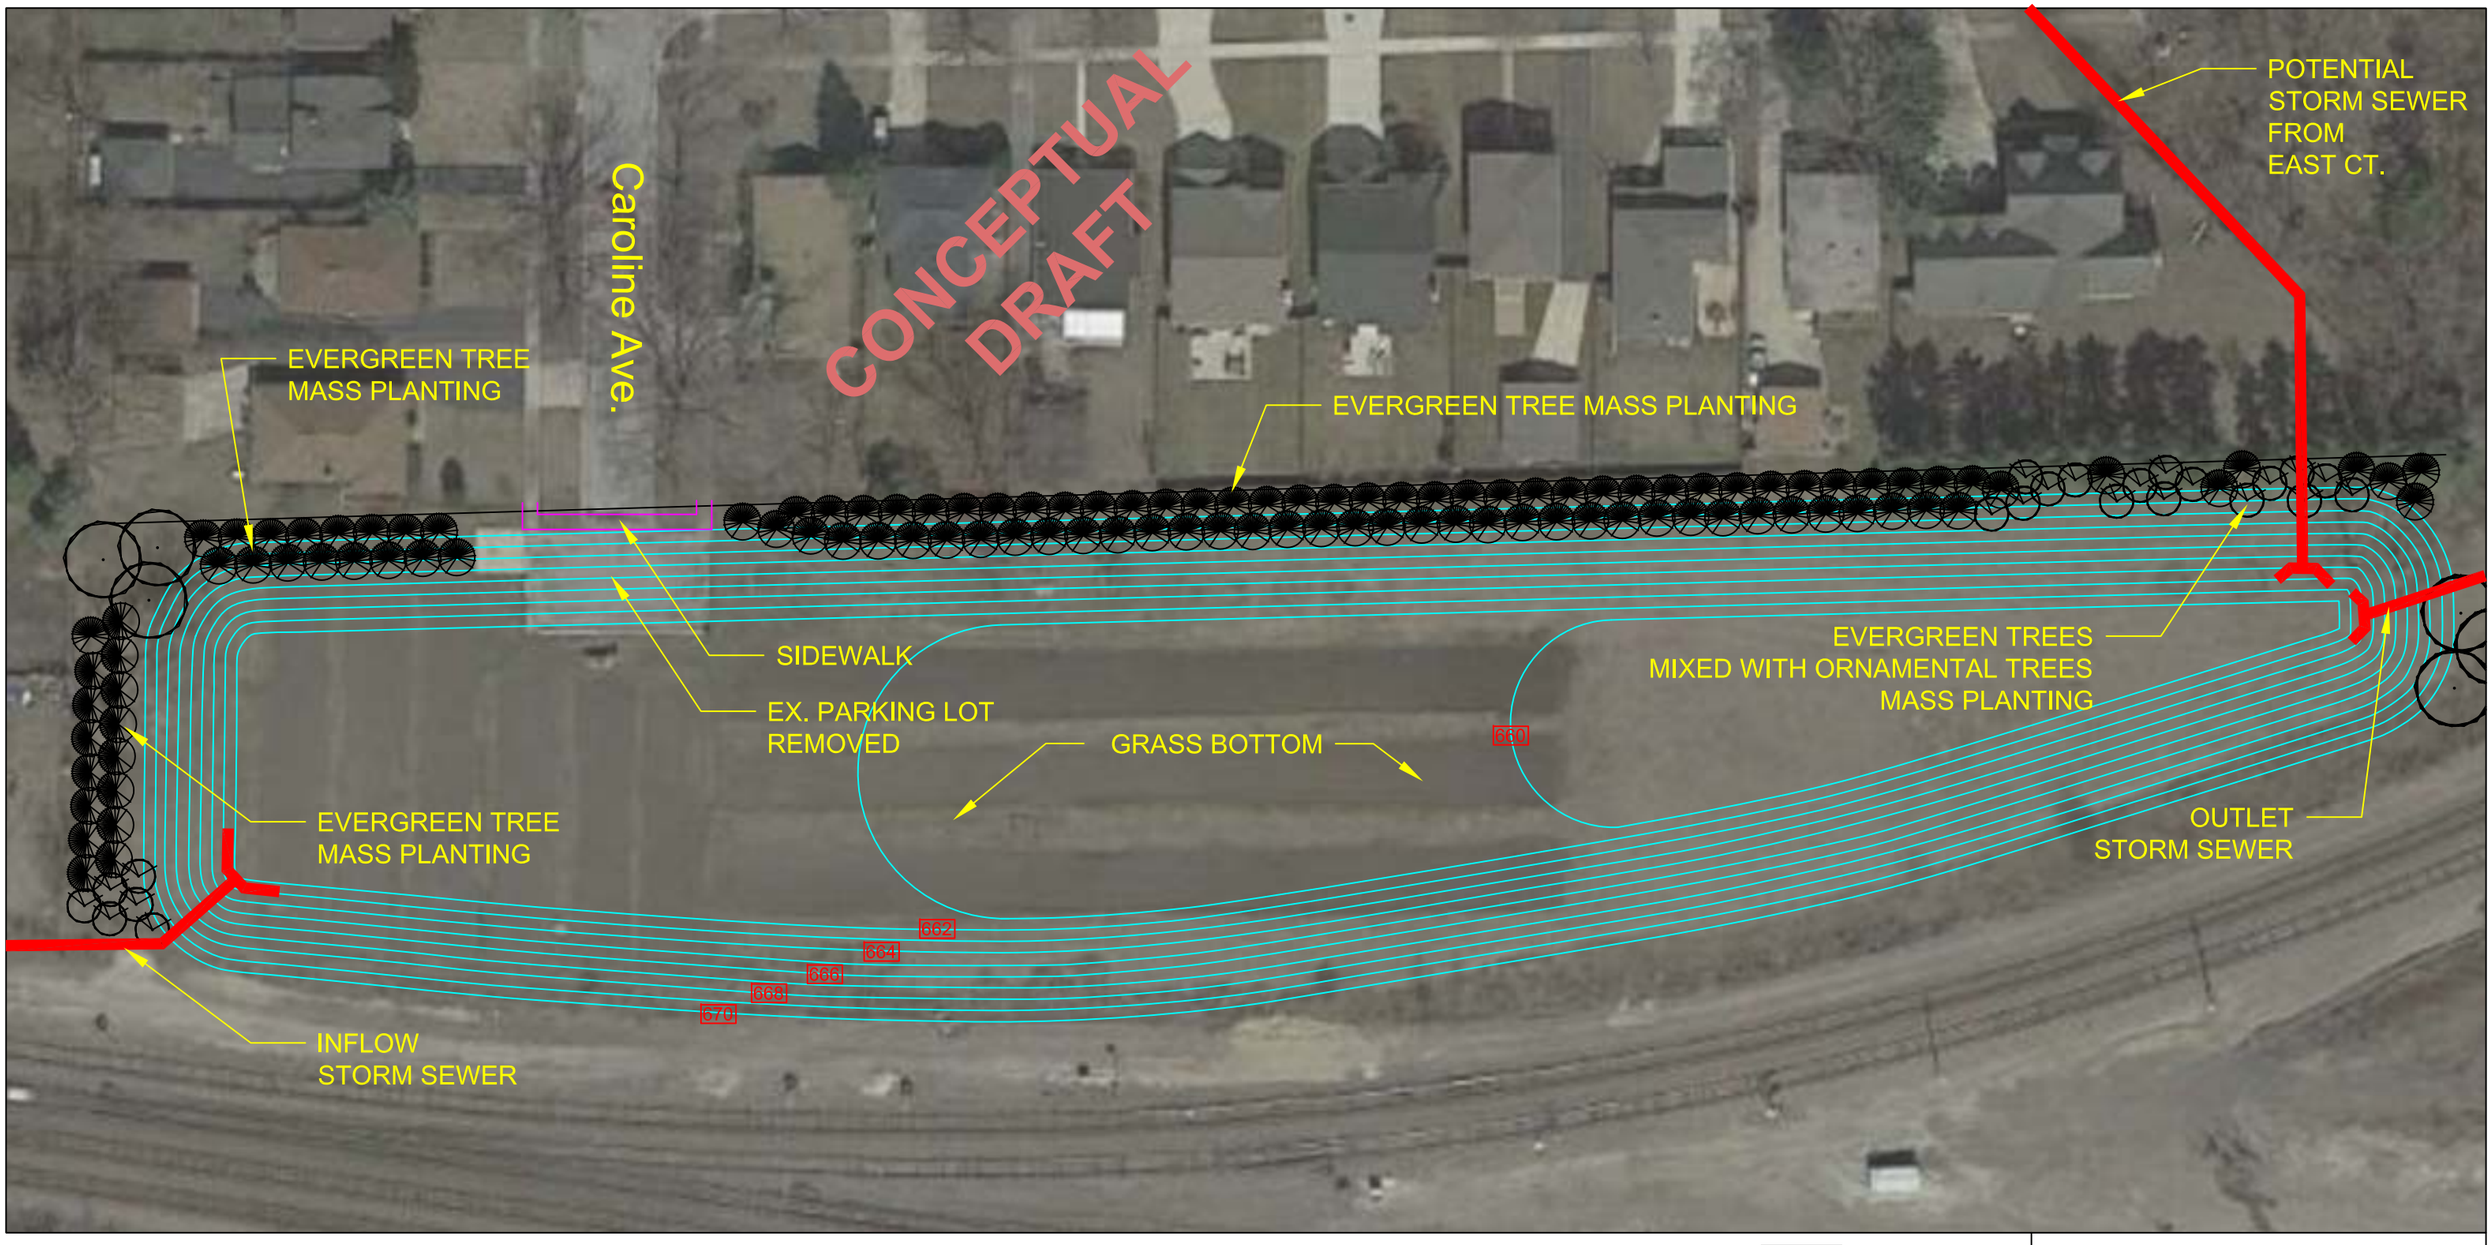

GOLDEN MEADOWS PARK SITE DEVELOPMENT PLAN

PROPOSED CONTOUR

PROPOSED STORM SEWER

NORTH 0 30 60 100 200

CHRISTOPHER B. BURKE ENGINEERING, LTD.
9575 W. Higgins Road, Suite 600
Rosemont, Illinois 60018
(847) 823-0500

CLIENT: CITY OF ELMHURST

NO.	DATE	NATURE OF REVISION

FILE NAME: N:\ELMHURST\140410\Landscaping

DSGN. | DWN. | CHKD. | SCALE: | PLOT DATE: | CAD USER: | CHKD. | MODEL:

TITLE: **GOLDEN MEADOWS PARK**
PROPOSED DEVELOPMENT

PROJ. NO. 140410
DATE: 12/15/14
SHEET OF
DRAWING NO. EXH-1