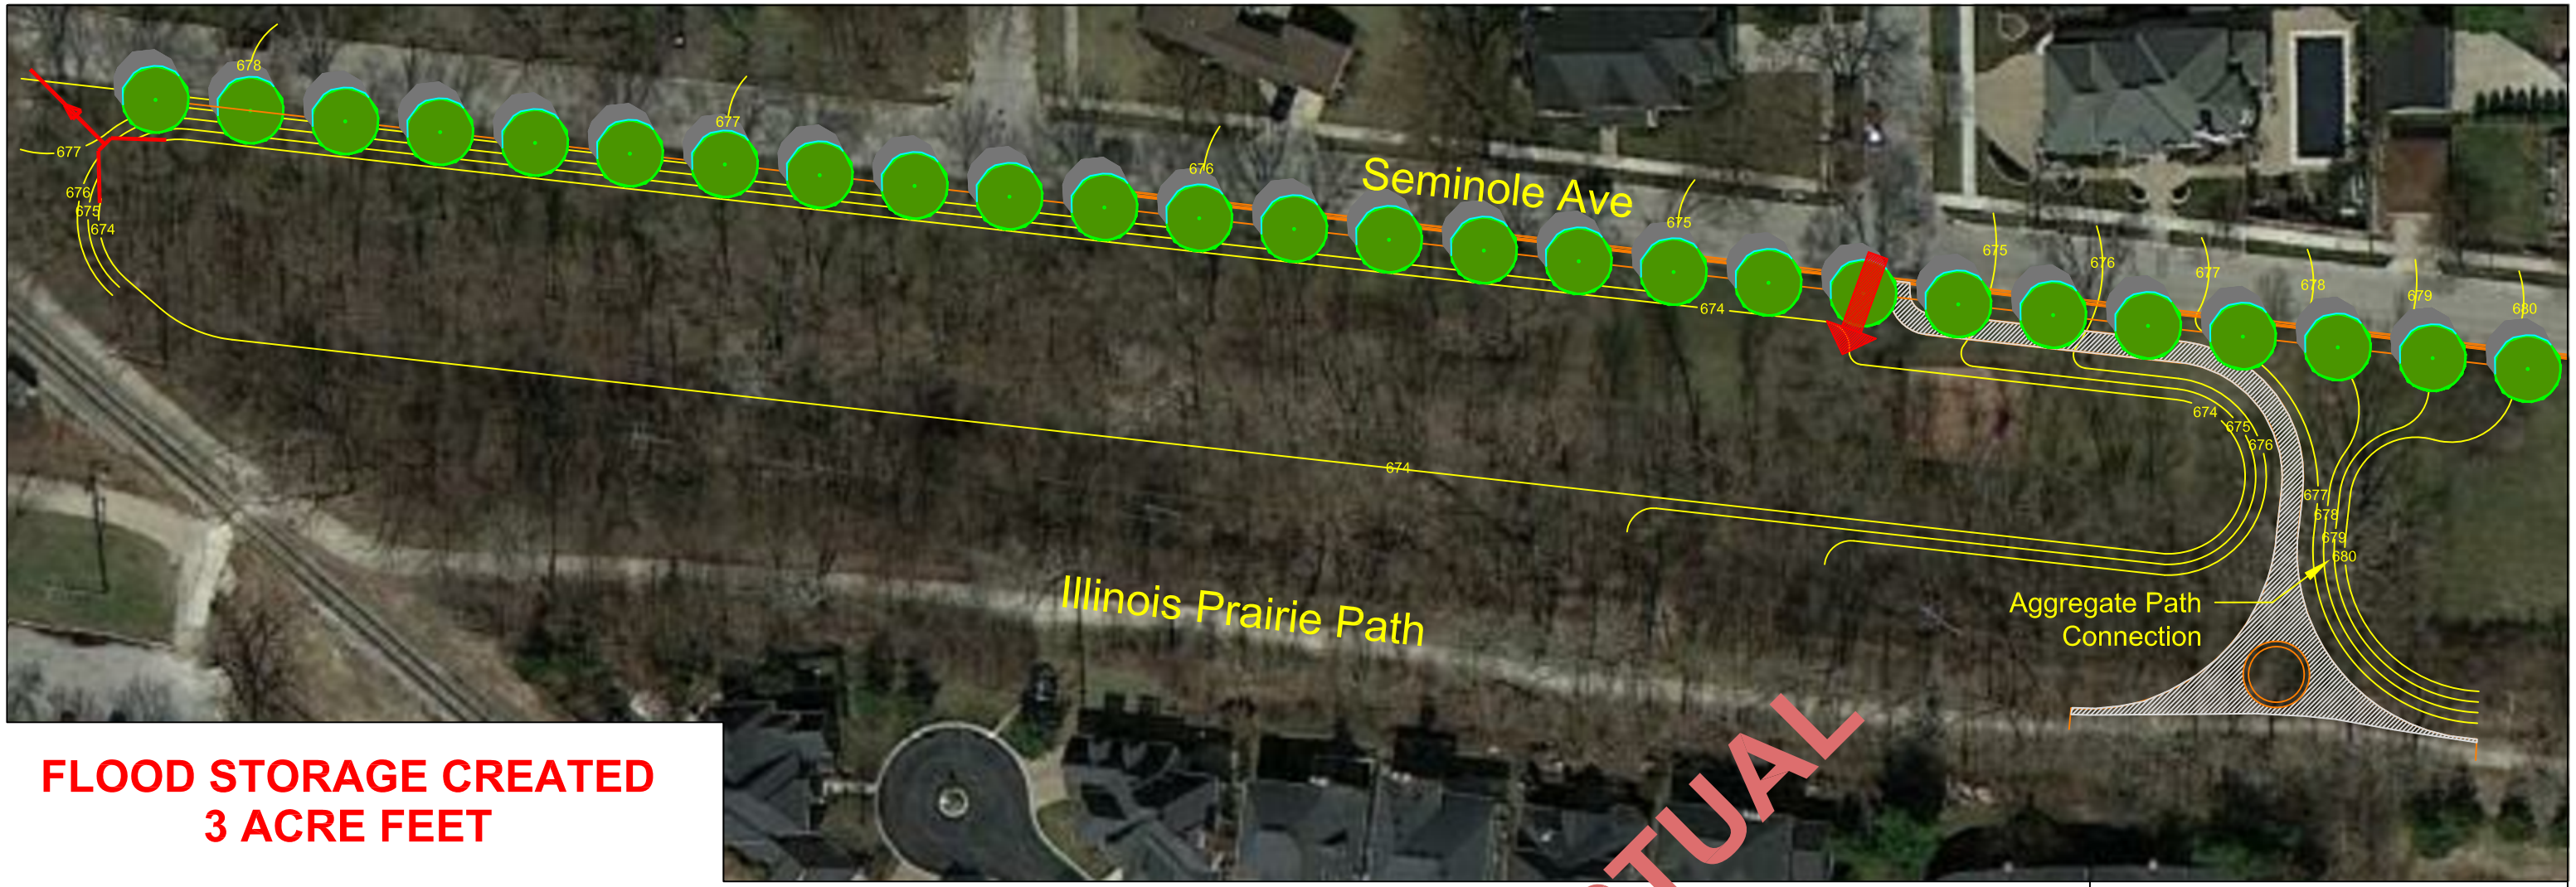

FLOOD STORAGE CREATED
3 ACRE FEET

WILD MEADOWS TRACE
SITE DEVELOPMENT PLAN

CONCEPTUAL DRAFT

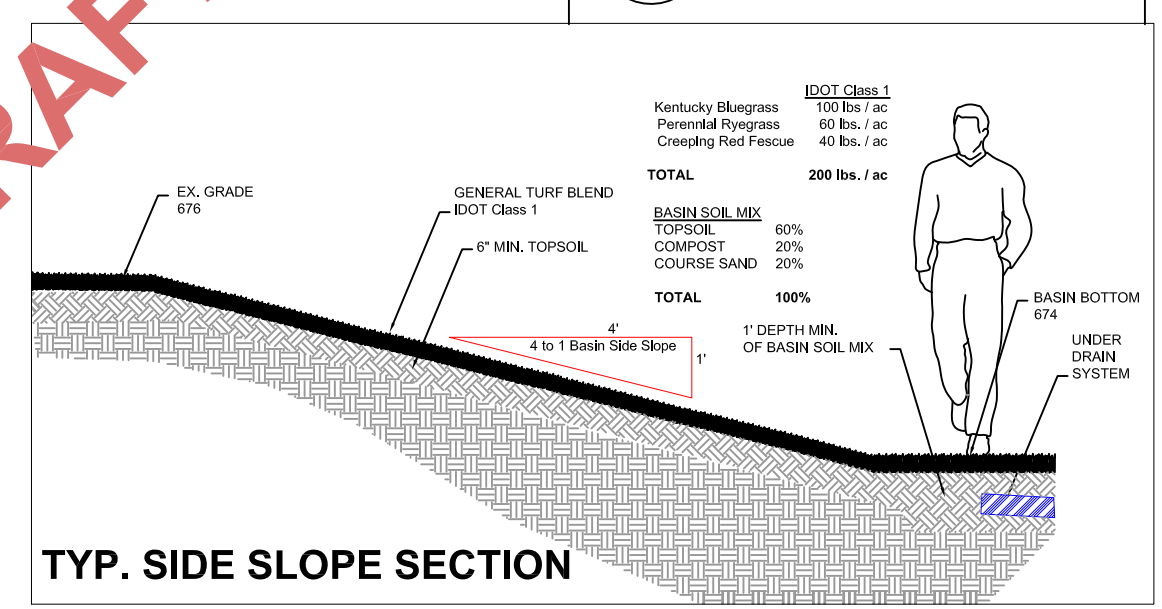

TYP. SIDE SLOPE SECTION

CHRISTOPHER B. BURKE ENGINEERING, LTD.
9575 W. Higgins Road, Suite 600
Rosemont, Illinois 60018
(847) 823-0500

CLIENT: CITY OF ELMHURST

NO.	DATE	NATURE OF REVISION	CHKD.

FILE NAME: C:\Elmhurst\100506\Landscaping

DSGN. ___
DWN. ___
CHKD. ___
SCALE: ___
PLOT DATE: ___
CAD USER: ___
MODEL:

TITLE: **WILD MEADOWS TRACE**
PROPOSED DEVELOPMENT

PROJ. NO. 10-0506
DATE: 3/20/13
SHEET OF
DRAWING NO. EXH-1